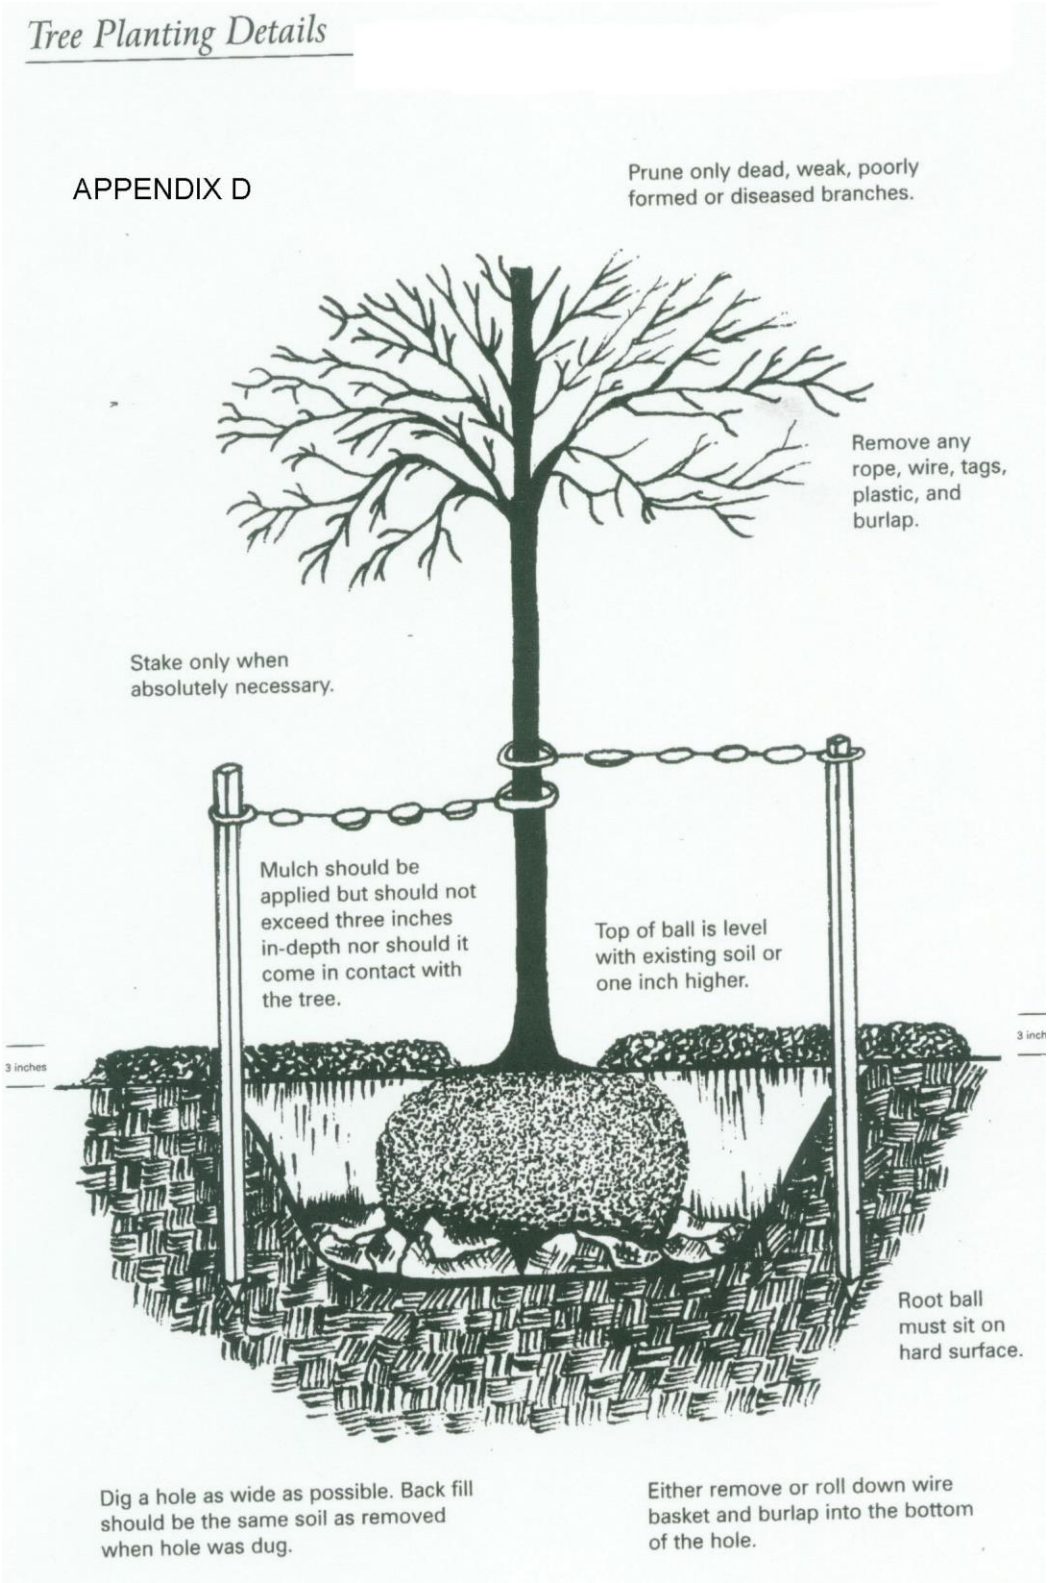APPENDIX D
TREE PLANTING DETAILS