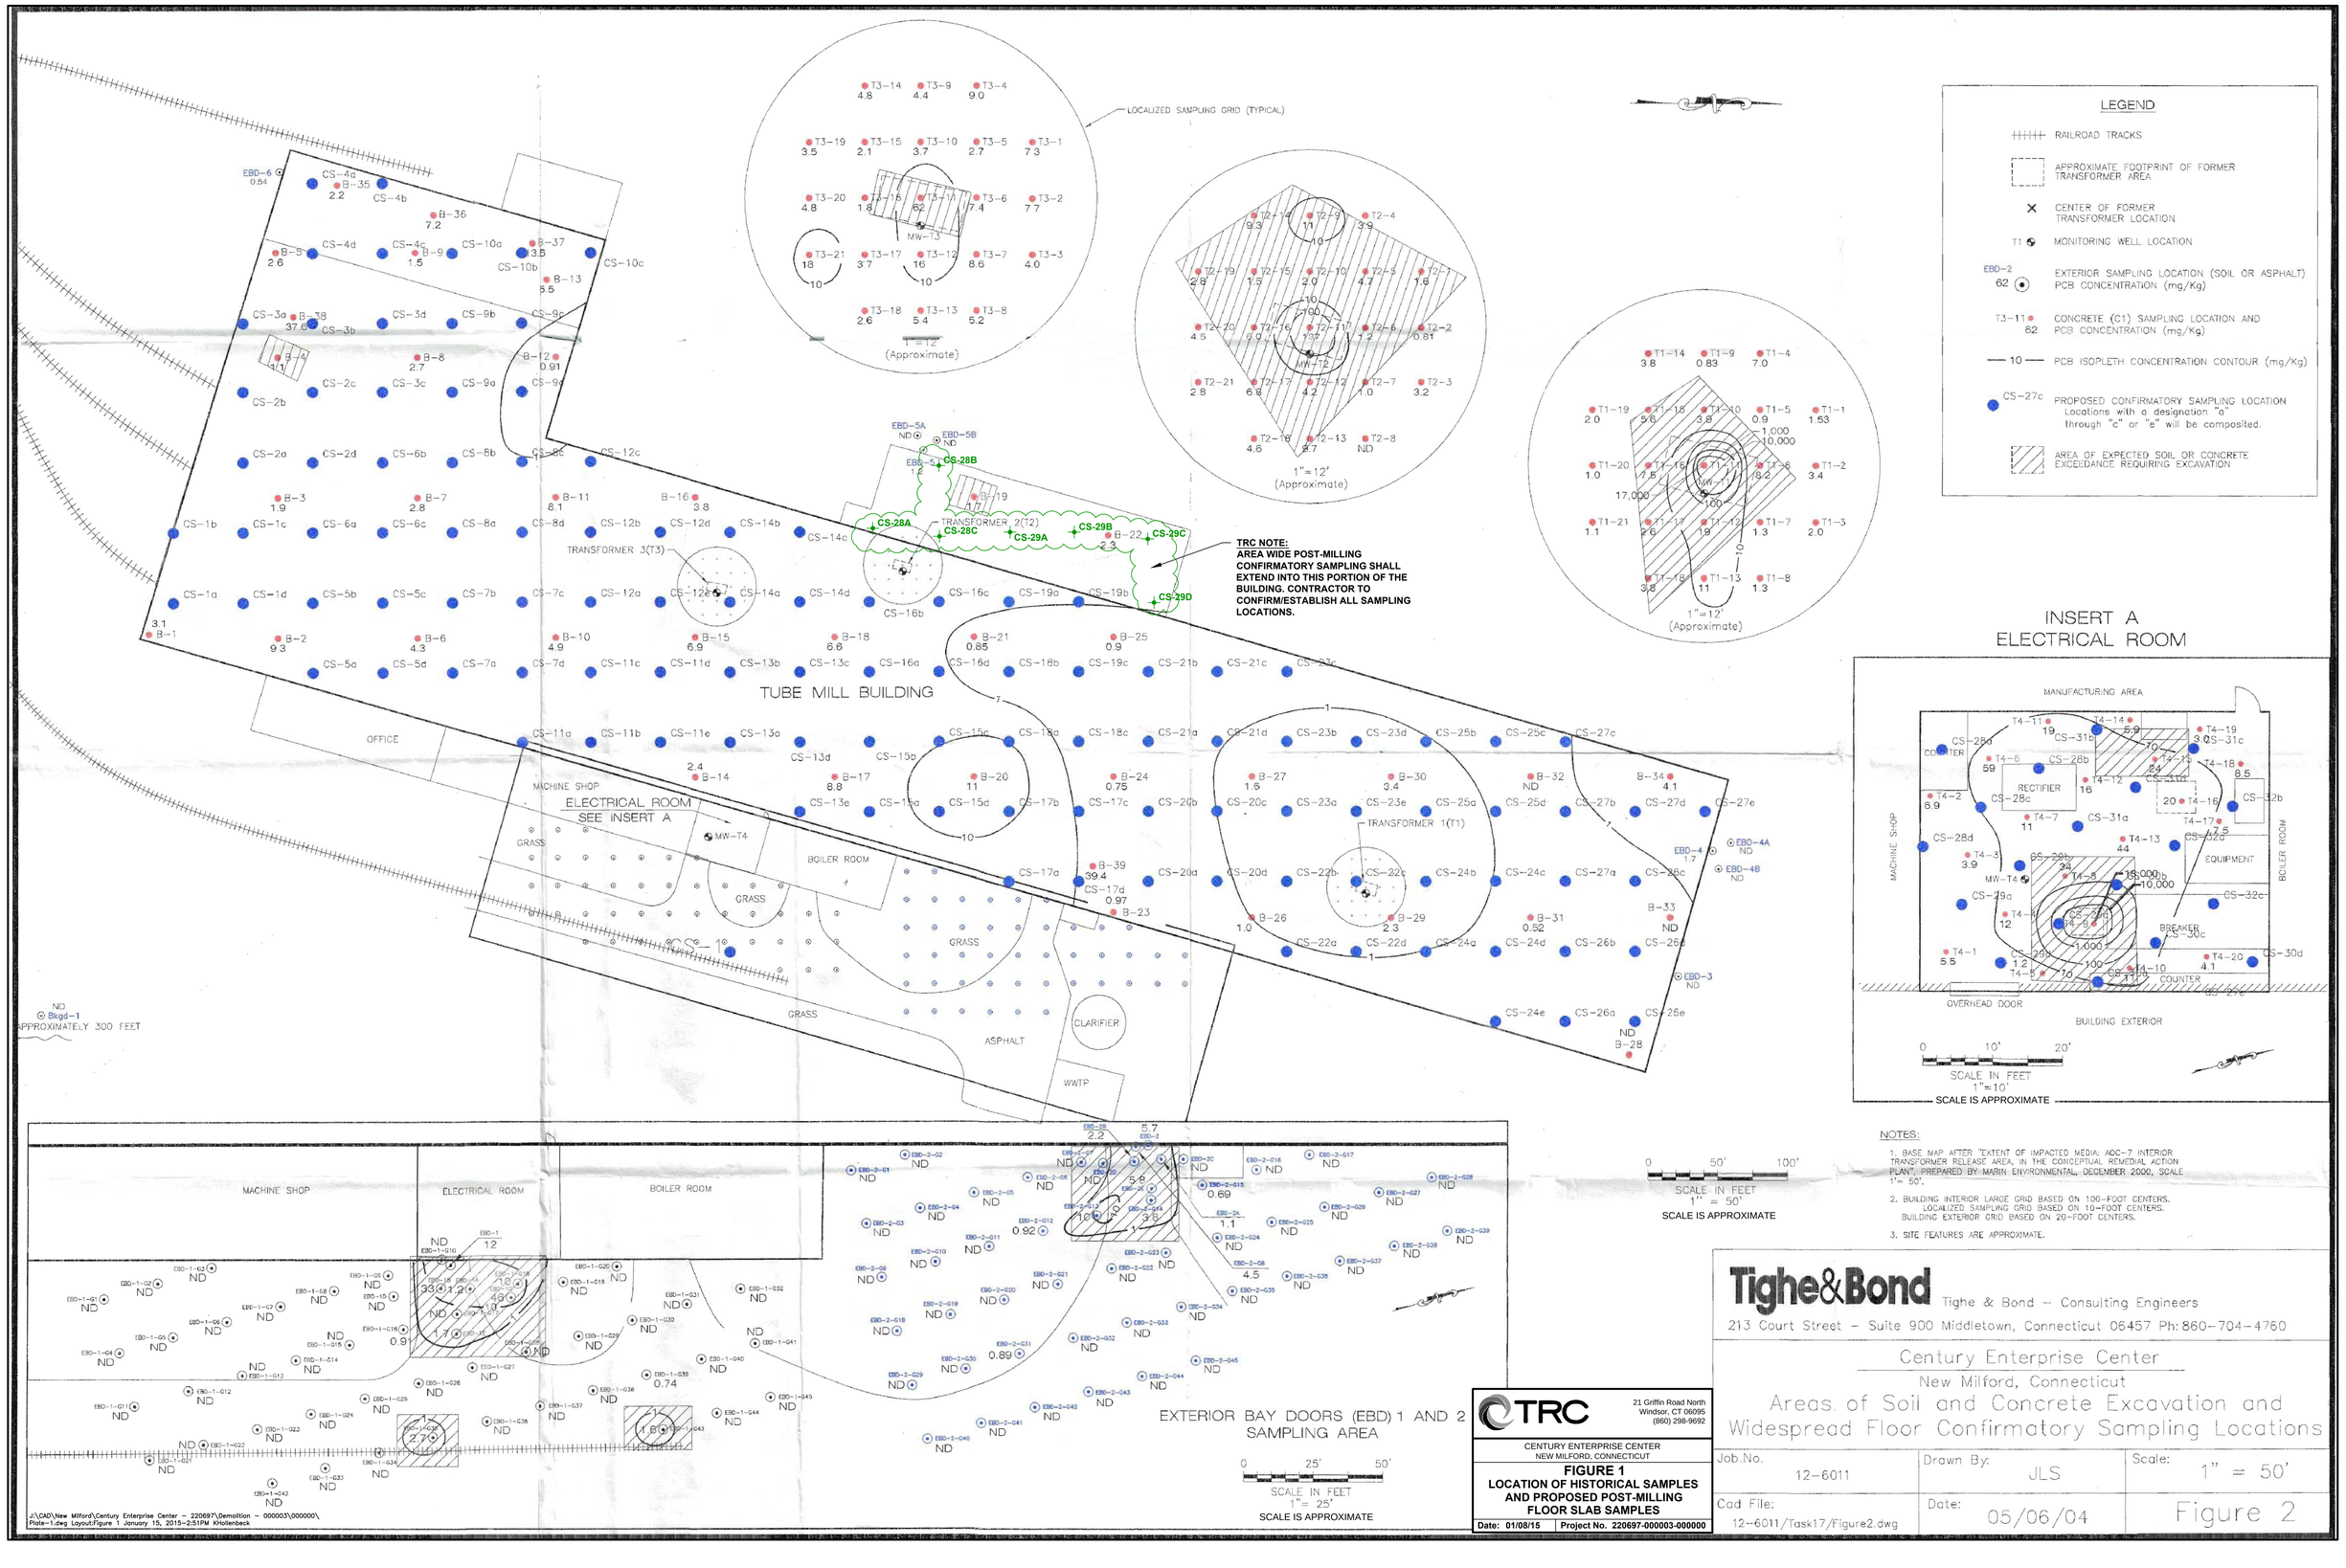
LEGEND
RAILROAD TRACKS
APPROXIMATE FOOTPRINT OF FORMER TRANSFORMER AREA
CENTER OF FORMER TRANSFORMER LOCATION
T1 MONITORING WELL LOCATION
EBD-2 62 EXTERIOR SAMPLING LOCATION (SOIL OR ASPHALT) PCB CONCENTRATION (mg/Kg)
T3-11 62 CONCRETE (C1) SAMPLING LOCATION AND PCB CONCENTRATION (mg/Kg)
10 PCB ISOPLETH CONCENTRATION CONTOUR (mg/Kg)
CS-27c PROPOSED CONFIRMATORY SAMPLING LOCATION Locations with a designation "a" through "c" or "e" will be composited.
AREA OF EXPECTED SOIL OR CONCRETE EXCEEDANCE REQUIRING EXCAVATION
LOCALIZED SAMPLING GRID (TYPICAL)
(Approximate)
1"=12'
TUBE MILL BUILDING
TRANSFORMER 3(T3)
TRANSFORMER 2(T2)
TRANSFORMER 1(T1)
OFFICE
MACHINE SHOP
ELECTRICAL ROOM
SEE INSERT A
BOILER ROOM
GRASS
ASPHALT
CLARIFIER
WWTP
MW-T4
MW-T3
MW-T2
MW-T1
ND Bkgd-1 APPROXIMATELY 300 FEET
TRC NOTE:
AREA WIDE POST-MILLING CONFIRMATORY SAMPLING SHALL EXTEND INTO THIS PORTION OF THE BUILDING. CONTRACTOR TO CONFIRM/ESTABLISH ALL SAMPLING LOCATIONS.
INSERT A
ELECTRICAL ROOM
MANUFACTURING AREA
RECTIFIER
EQUIPMENT
COUNTER
BREAKER
OVERHEAD DOOR
BUILDING EXTERIOR
SCALE IN FEET 1"=10'
SCALE IS APPROXIMATE
EXTERIOR BAY DOORS (EBD) 1 AND 2 SAMPLING AREA
SCALE IN FEET 1"= 25'
SCALE IS APPROXIMATE
SCALE IN FEET 1" = 50'
SCALE IS APPROXIMATE
NOTES:
1. BASE MAP AFTER "EXTENT OF IMPACTED MEDIA: AOC-7 INTERIOR TRANSFORMER RELEASE AREA, IN THE CONCEPTUAL REMEDIAL ACTION PLAN", PREPARED BY MARIN ENVIRONMENTAL, DECEMBER 2000, SCALE 1"= 50'.
2. BUILDING INTERIOR LARGE GRID BASED ON 100-FOOT CENTERS. LOCALIZED SAMPLING GRID BASED ON 10-FOOT CENTERS. BUILDING EXTERIOR GRID BASED ON 20-FOOT CENTERS.
3. SITE FEATURES ARE APPROXIMATE.
TRC
21 Griffin Road North Windsor, CT 06095 (860) 298-9692
CENTURY ENTERPRISE CENTER NEW MILFORD, CONNECTICUT
FIGURE 1
LOCATION OF HISTORICAL SAMPLES AND PROPOSED POST-MILLING FLOOR SLAB SAMPLES
Date: 01/08/15 Project No. 220697-000003-000000
Tighe&Bond
Tighe & Bond -- Consulting Engineers
213 Court Street - Suite 900 Middletown, Connecticut 06457 Ph: 860-704-4760
Century Enterprise Center
New Milford, Connecticut
Areas of Soil and Concrete Excavation and Widespread Floor Confirmatory Sampling Locations
Job.No. 12-6011
Drawn By: JLS
Scale: 1" = 50'
Cad File: 12-6011/Task17/Figure2.dwg
Date: 05/06/04
Figure 2
J:\CAD\New Milford\Century Enterprise Center - 220697\Demolition - 000003\000000\ Plate-1.dwg Layout:Figure 1 January 15, 2015-2:51PM Khollenbeck